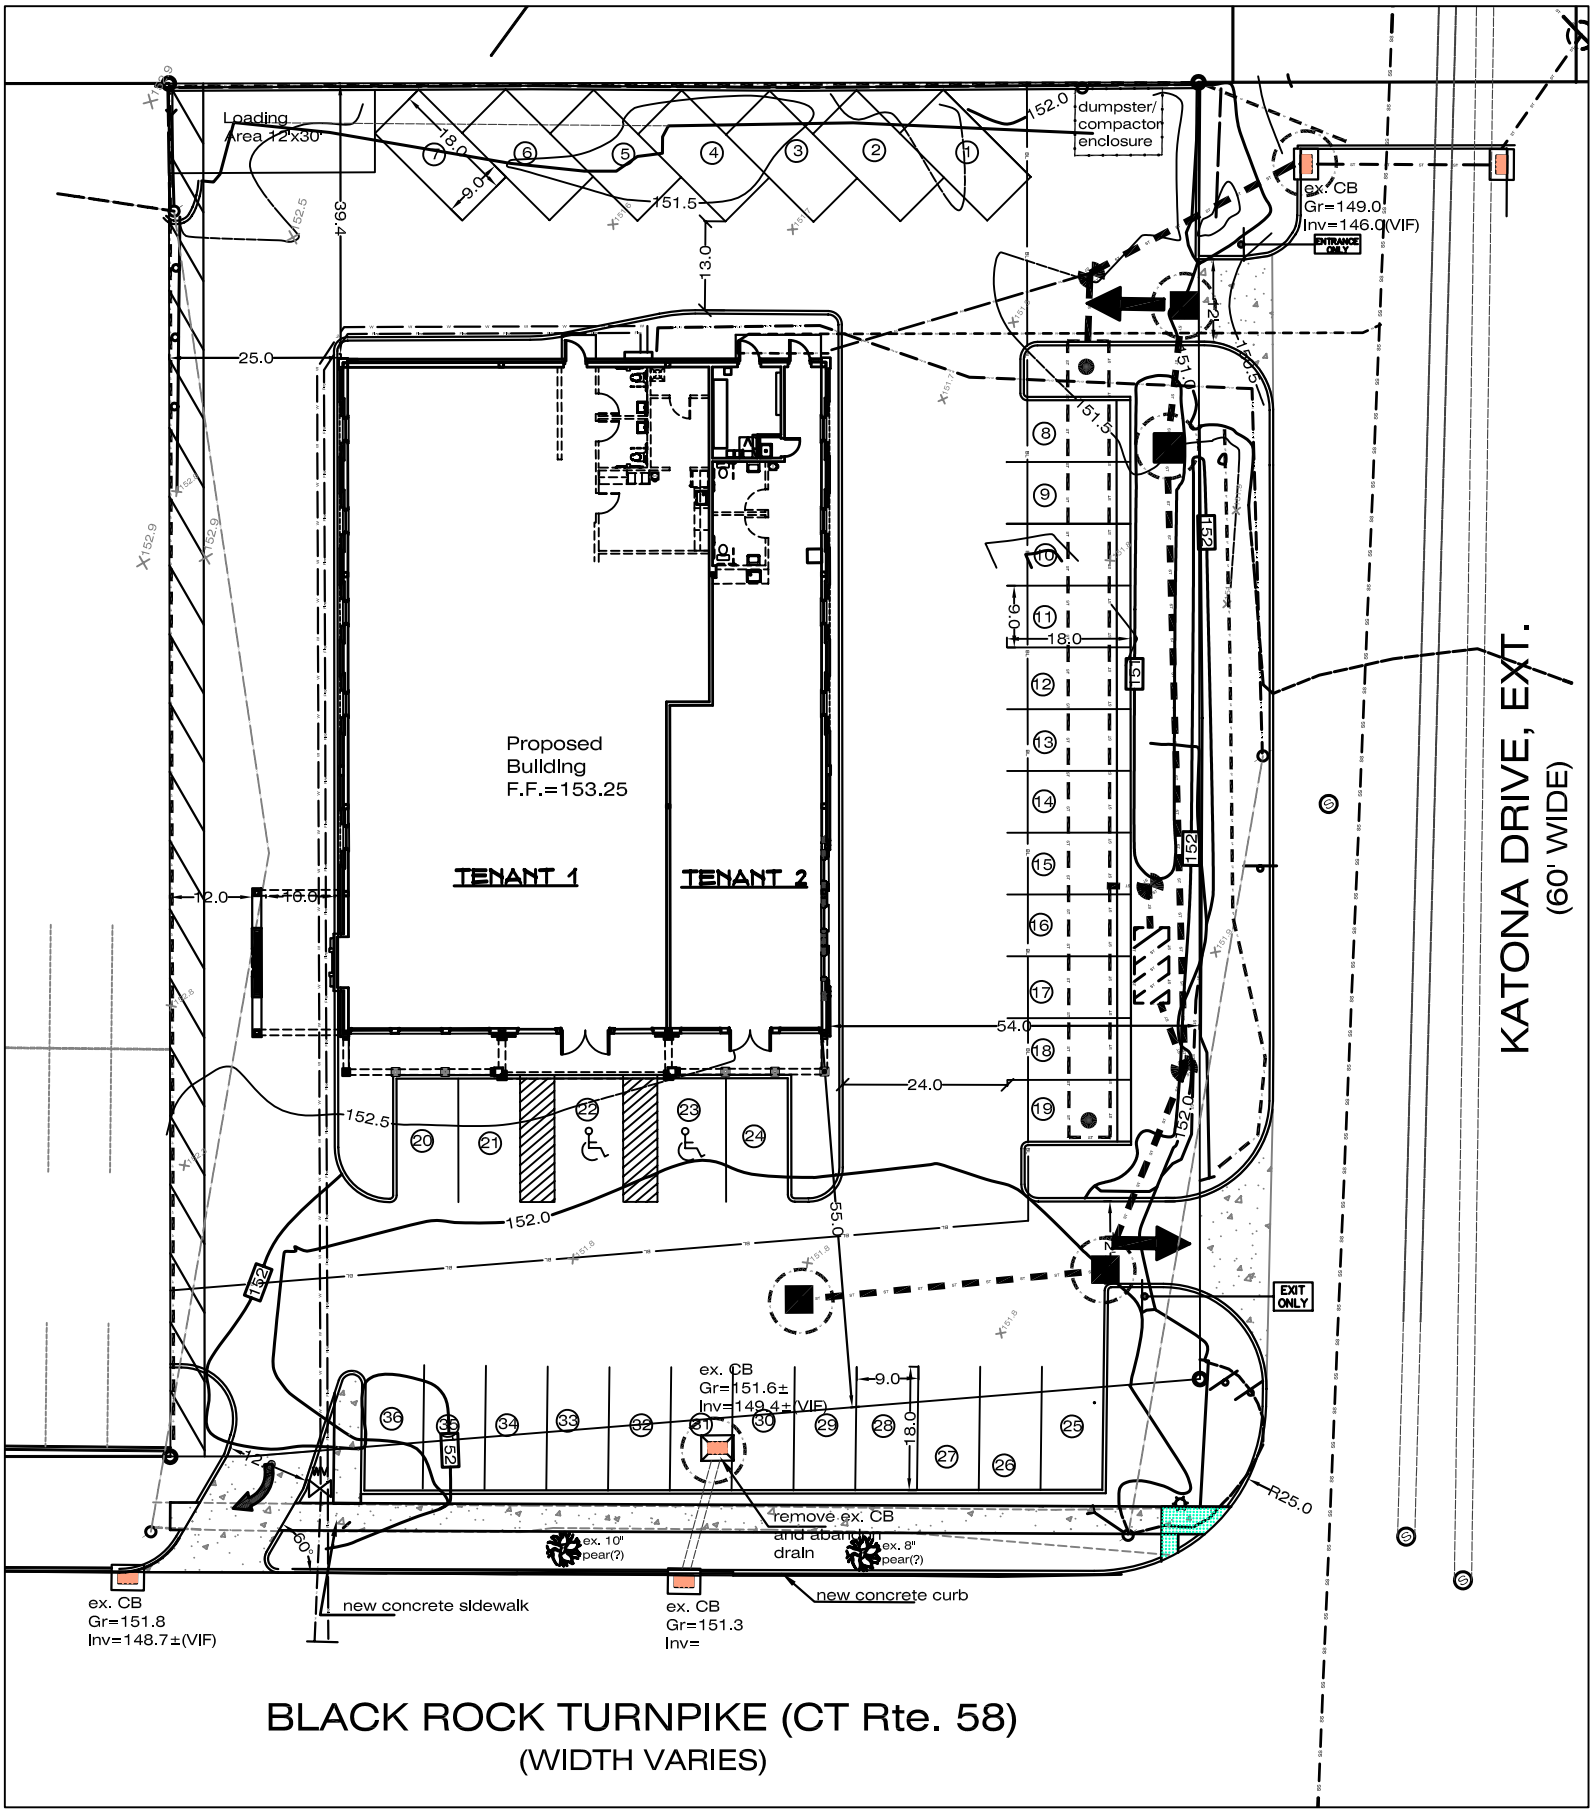
Loading Area 12'x30'
dumpster/ compactor enclosure
ex. CB Gr=149.0 Inv=146.0(VIF)
ENTRANCE ONLY
Proposed Building F.F.=153.25
TENANT 1
TENANT 2
EXIT ONLY
ex. CB Gr=151.6± Inv=149.4±(VIF)
remove ex. CB and abandon drain
ex. 10" pear(?)
ex. 8" pear(?)
new concrete sidewalk
new concrete curb
ex. CB Gr=151.8 Inv=148.7±(VIF)
ex. CB Gr=151.3 Inv=
KATONA DRIVE, EXT.
(60' WIDE)
BLACK ROCK TURNPIKE (CT Rte. 58)
(WIDTH VARIES)